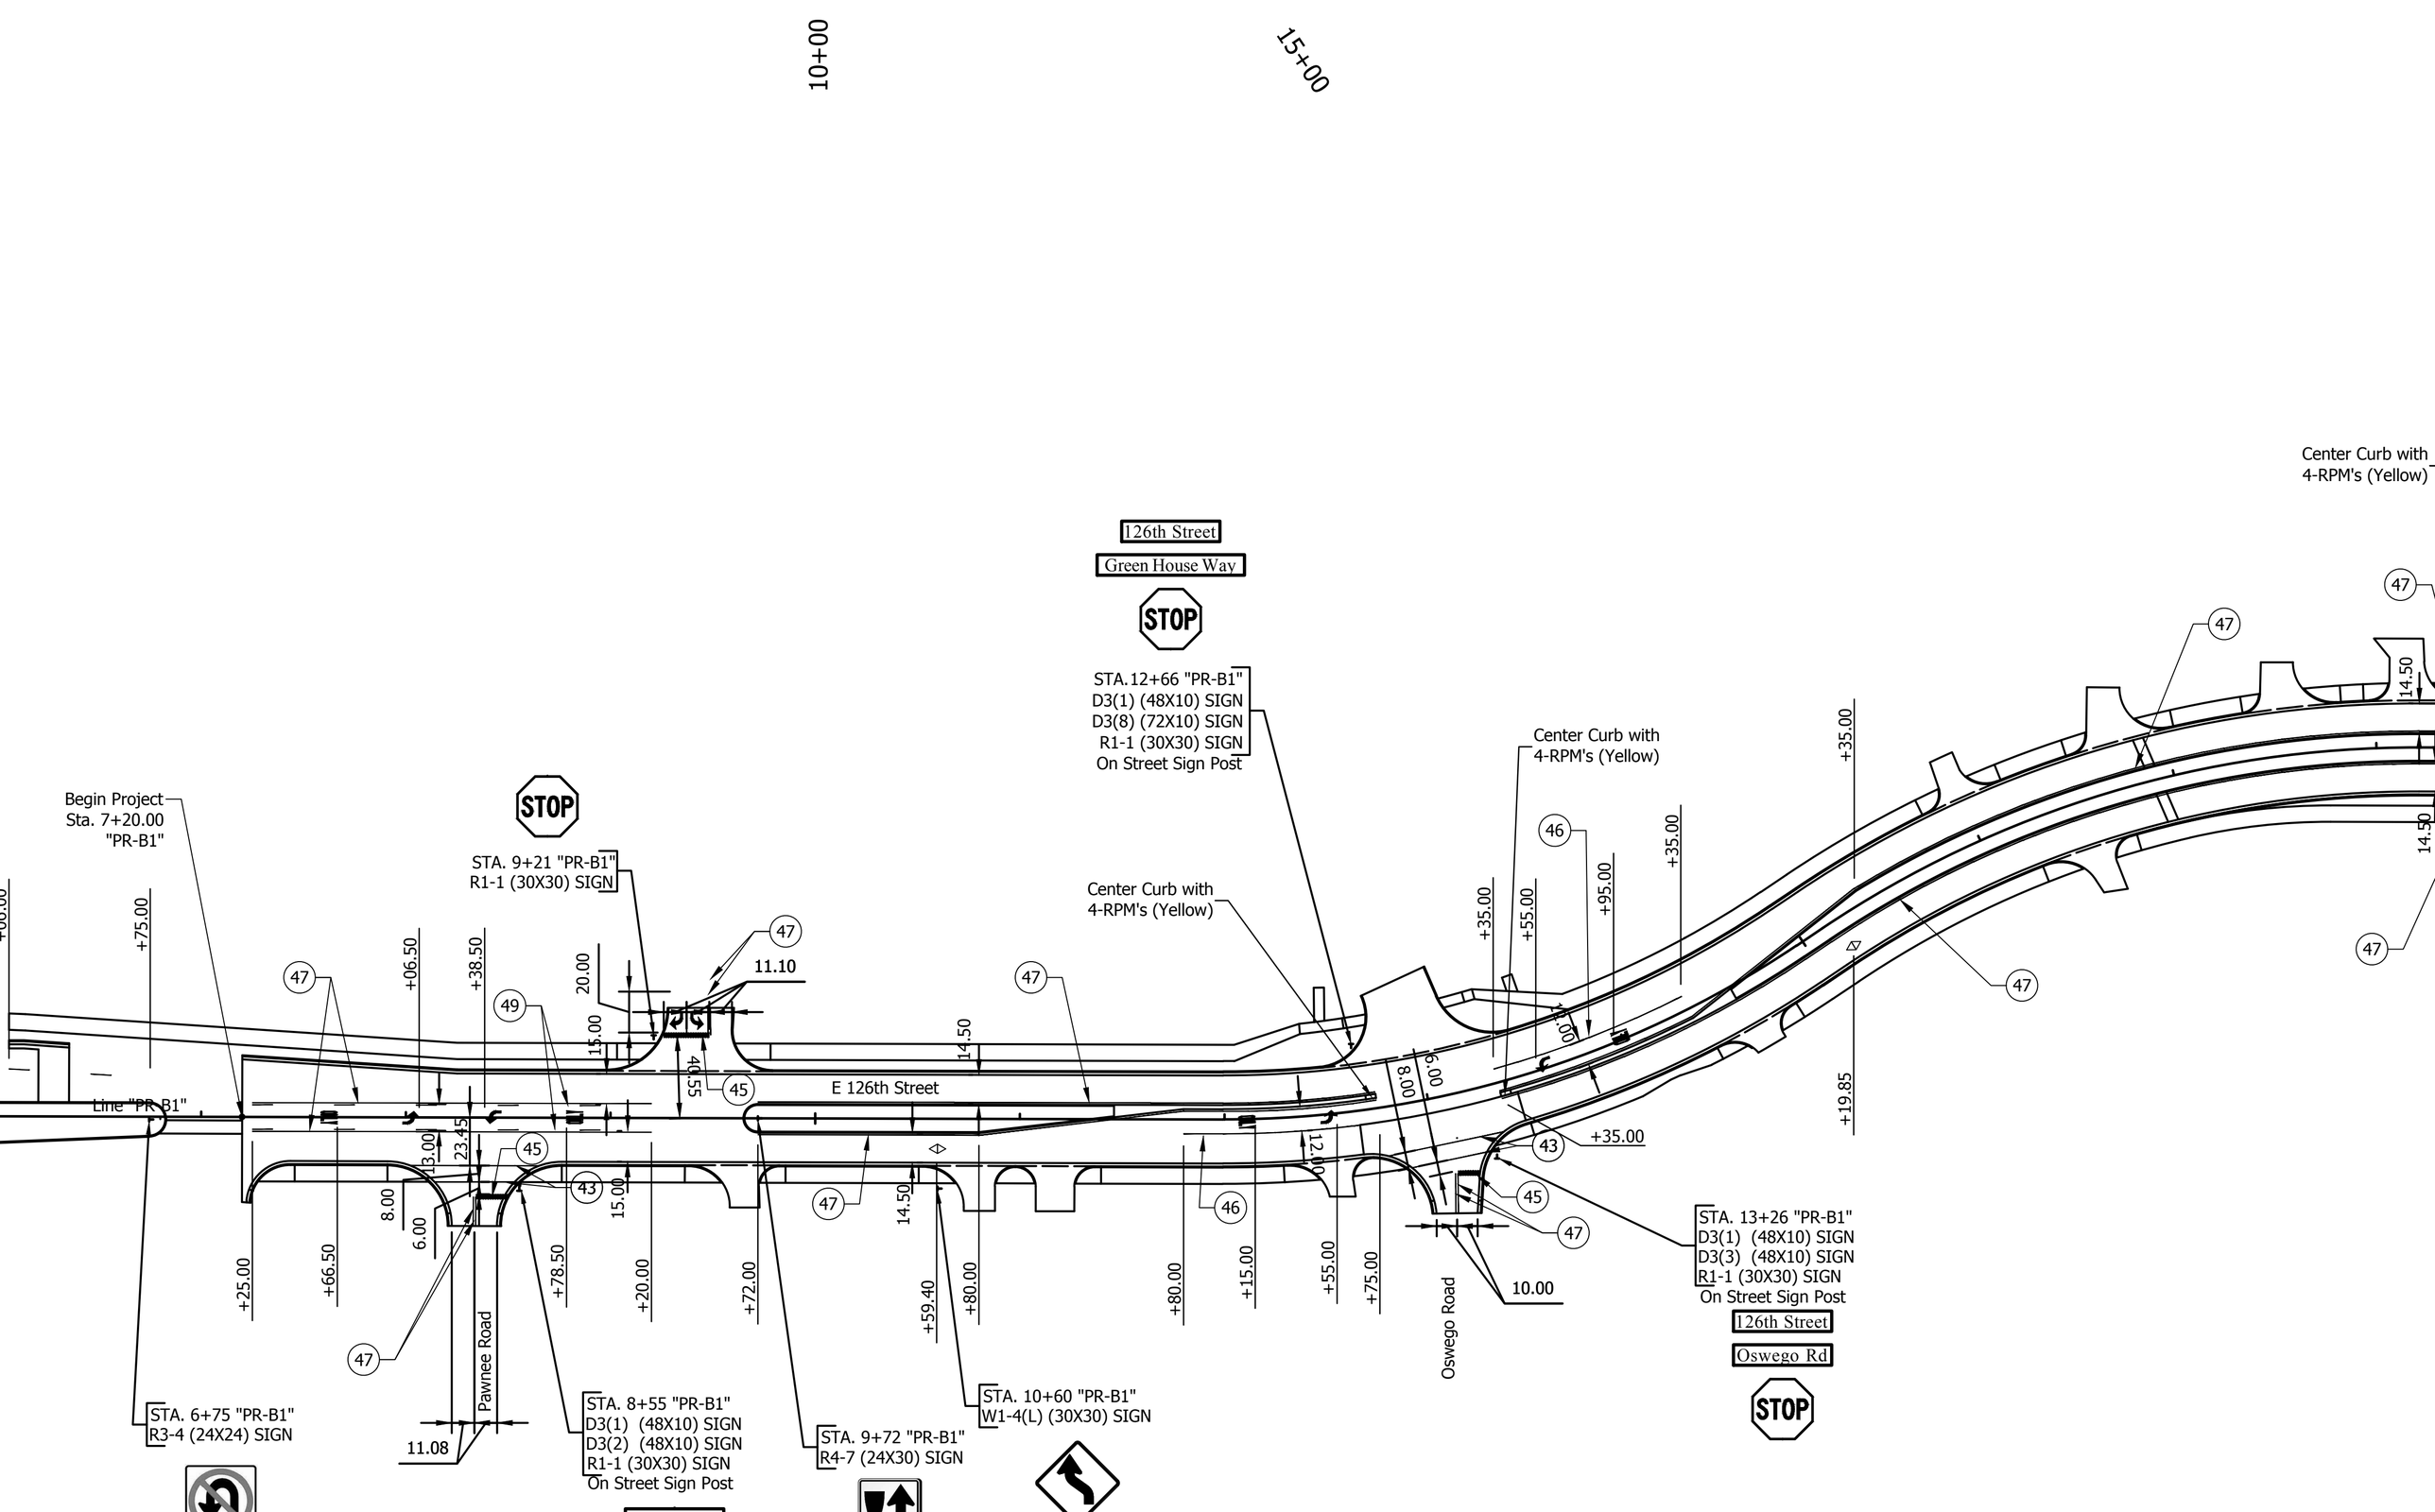
10+00
15+00
126th Street
Green House Way
STOP
STA.12+66 "PR-B1"
D3(1) (48X10) SIGN
D3(8) (72X10) SIGN
R1-1 (30X30) SIGN
On Street Sign Post
Center Curb with
4-RPM's (Yellow)
Begin Project
Sta. 7+20.00
"PR-B1"
STOP
STA. 9+21 "PR-B1"
R1-1 (30X30) SIGN
Center Curb with
4-RPM's (Yellow)
Line "PR-B1"
E 126th Street
Pawnee Road
Oswego Road
STA. 13+26 "PR-B1"
D3(1) (48X10) SIGN
D3(3) (48X10) SIGN
R1-1 (30X30) SIGN
On Street Sign Post
126th Street
Oswego Rd
STOP
STA. 6+75 "PR-B1"
R3-4 (24X24) SIGN
STA. 8+55 "PR-B1"
D3(1) (48X10) SIGN
D3(2) (48X10) SIGN
R1-1 (30X30) SIGN
On Street Sign Post
STA. 9+72 "PR-B1"
R4-7 (24X30) SIGN
STA. 10+60 "PR-B1"
W1-4(L) (30X30) SIGN
+00.00
+75.00
+06.50
+38.50
+25.00
+66.50
+78.50
+20.00
+72.00
+59.40
+80.00
+80.00
+15.00
+55.00
+75.00
+35.00
+55.00
+95.00
+35.00
+35.00
+35.00
+19.85
11.10
11.08
10.00
20.00
15.00
40.55
14.50
14.50
14.50
14.50
23.45
13.00
8.00
6.00
8.00
6.00
12.00
47
46
45
43
49